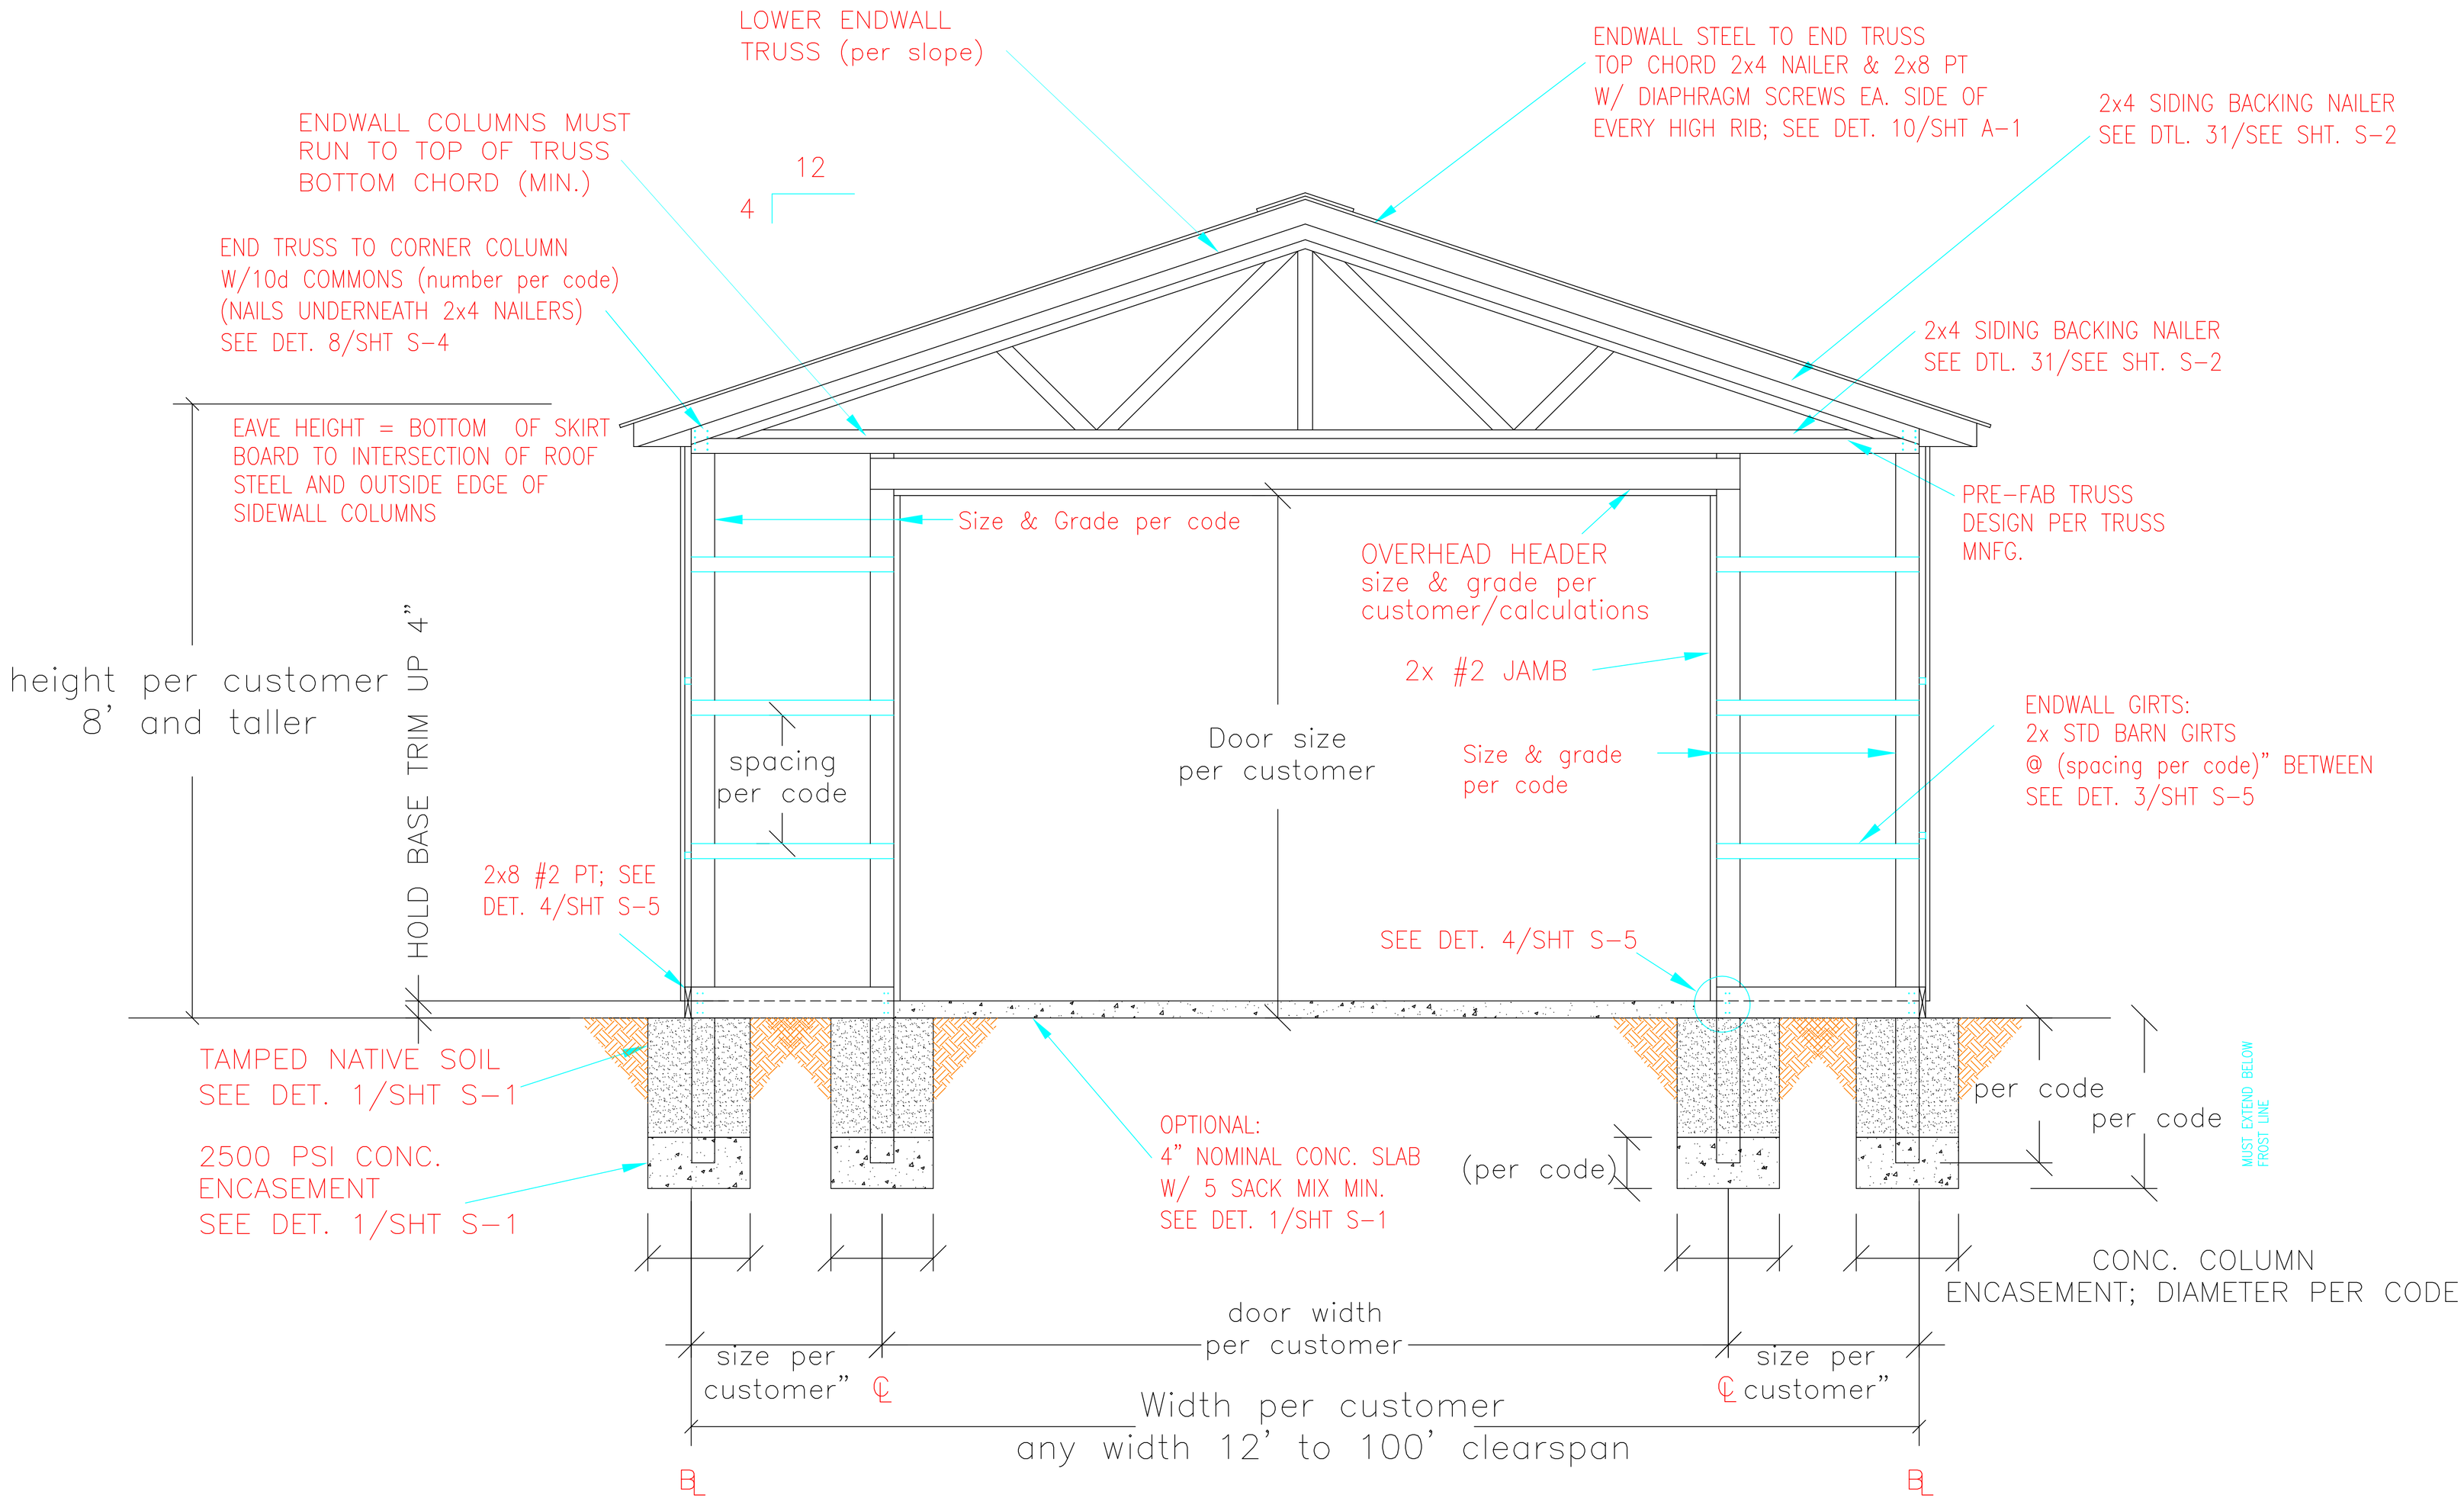

FRONT ENDWALL FRAMING